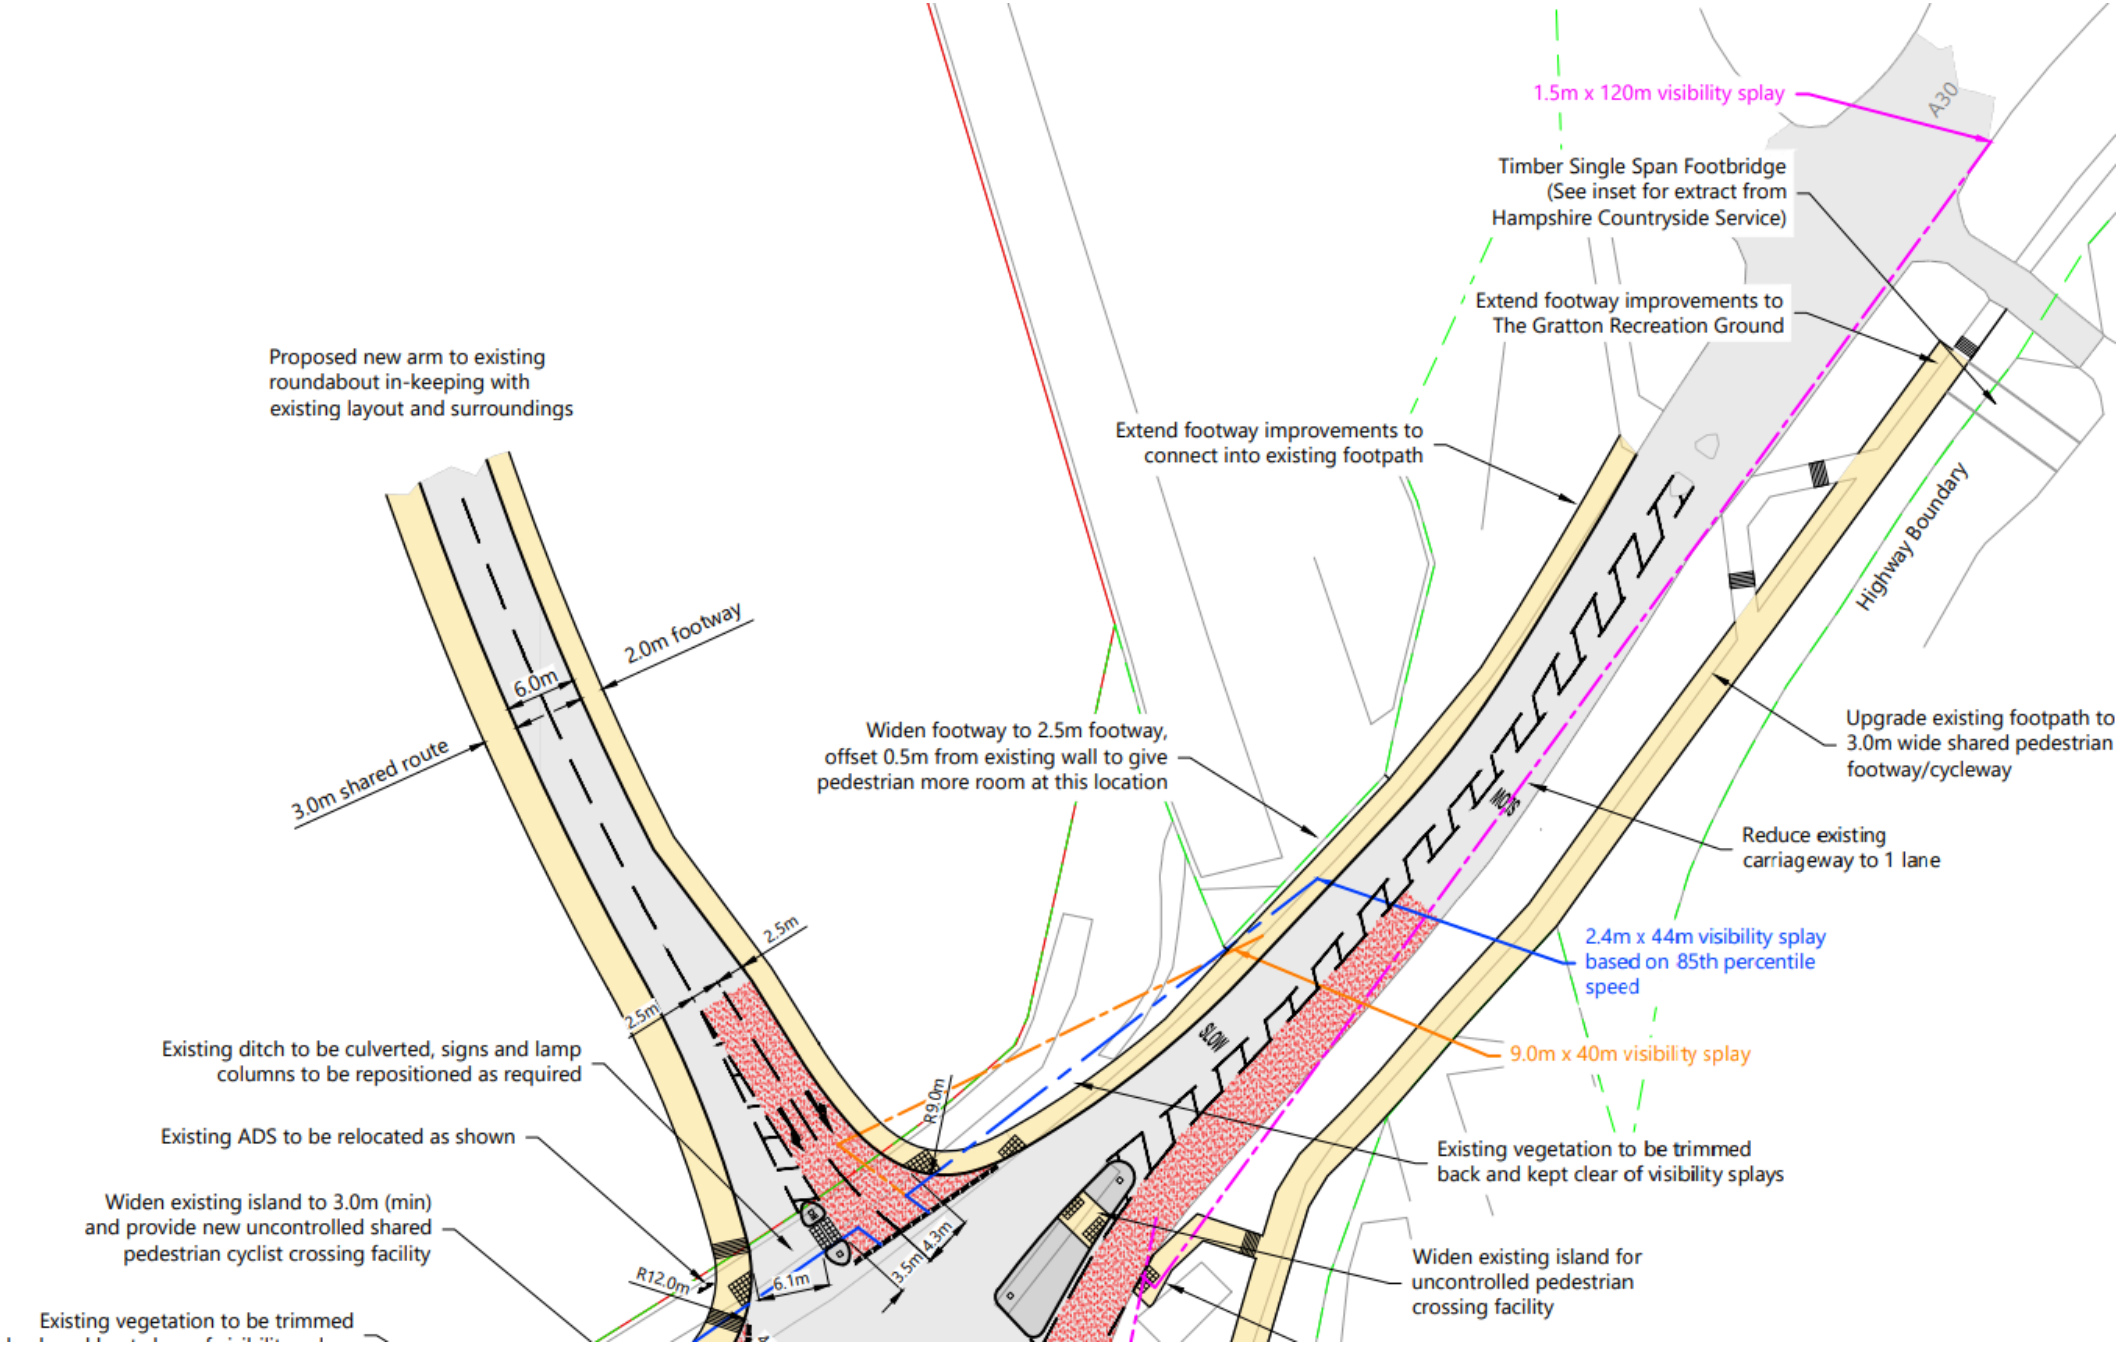
1.5m x 120m visibility splay
A30
Timber Single Span Footbridge
(See inset for extract from
Hampshire Countryside Service)
Extend footway improvements to
The Gratton Recreation Ground
Proposed new arm to existing
roundabout in-keeping with
existing layout and surroundings
Extend footway improvements to
connect into existing footpath
Highway Boundary
2.0m footway
6.0m
3.0m shared route
Widen footway to 2.5m footway,
offset 0.5m from existing wall to give
pedestrian more room at this location
Upgrade existing footpath to
3.0m wide shared pedestrian
footway/cycleway
Reduce existing
carriageway to 1 lane
2.5m
2.5m
2.4m x 44m visibility splay
based on 85th percentile
speed
Existing ditch to be culverted, signs and lamp
columns to be repositioned as required
9.0m x 40m visibility splay
R9.0m
SLOW
Existing ADS to be relocated as shown
Existing vegetation to be trimmed
back and kept clear of visibility splays
Widen existing island to 3.0m (min)
and provide new uncontrolled shared
pedestrian cyclist crossing facility
R12.0m
6.1m
4.3m
3.5m
Widen existing island for
uncontrolled pedestrian
crossing facility
Existing vegetation to be trimmed