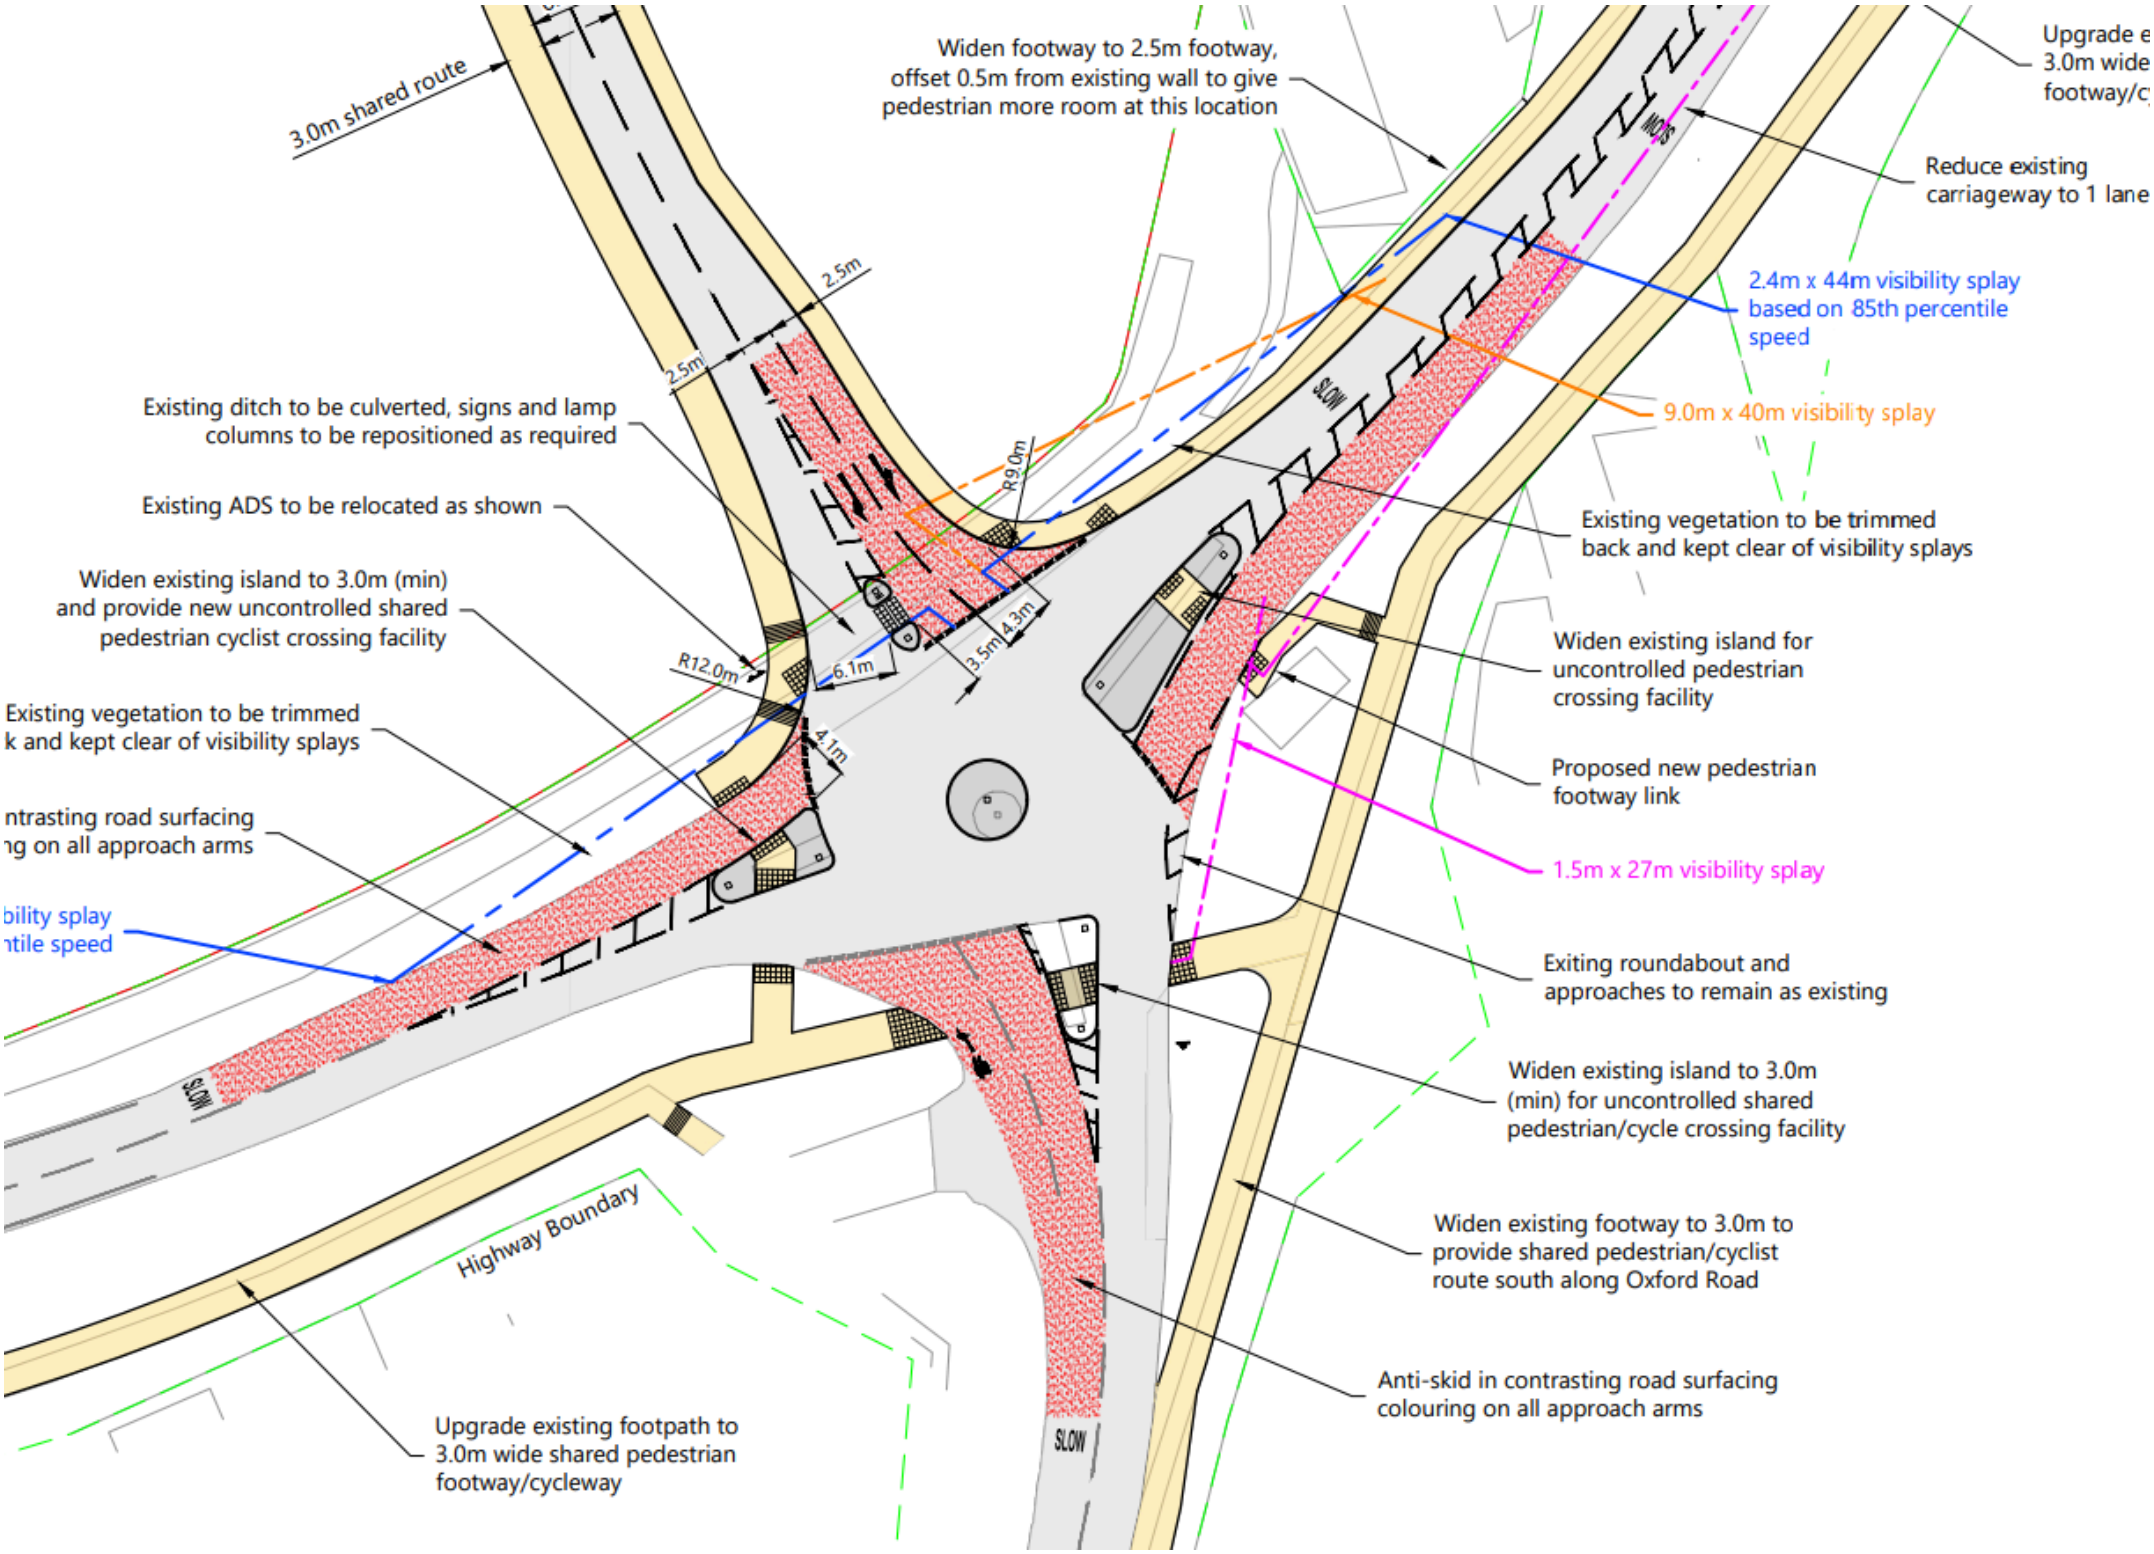
3.0m shared route
Widen footway to 2.5m footway, offset 0.5m from existing wall to give pedestrian more room at this location
Upgrade e
3.0m wide
footway/c
Reduce existing carriageway to 1 lane
2.4m x 44m visibility splay based on 85th percentile speed
9.0m x 40m visibility splay
Existing ditch to be culverted, signs and lamp columns to be repositioned as required
Existing ADS to be relocated as shown
Existing vegetation to be trimmed back and kept clear of visibility splays
Widen existing island to 3.0m (min) and provide new uncontrolled shared pedestrian cyclist crossing facility
Widen existing island for uncontrolled pedestrian crossing facility
Existing vegetation to be trimmed
k and kept clear of visibility splays
Proposed new pedestrian footway link
ntrasting road surfacing
ng on all approach arms
1.5m x 27m visibility splay
bility splay
ntile speed
Exiting roundabout and approaches to remain as existing
Widen existing island to 3.0m (min) for uncontrolled shared pedestrian/cycle crossing facility
Widen existing footway to 3.0m to provide shared pedestrian/cyclist route south along Oxford Road
Highway Boundary
Anti-skid in contrasting road surfacing colouring on all approach arms
Upgrade existing footpath to 3.0m wide shared pedestrian footway/cycleway
2.5m
2.5m
R9.0m
R12.0m
6.1m
3.5m
4.3m
4.1m
SLOW
SLOW
SLOW