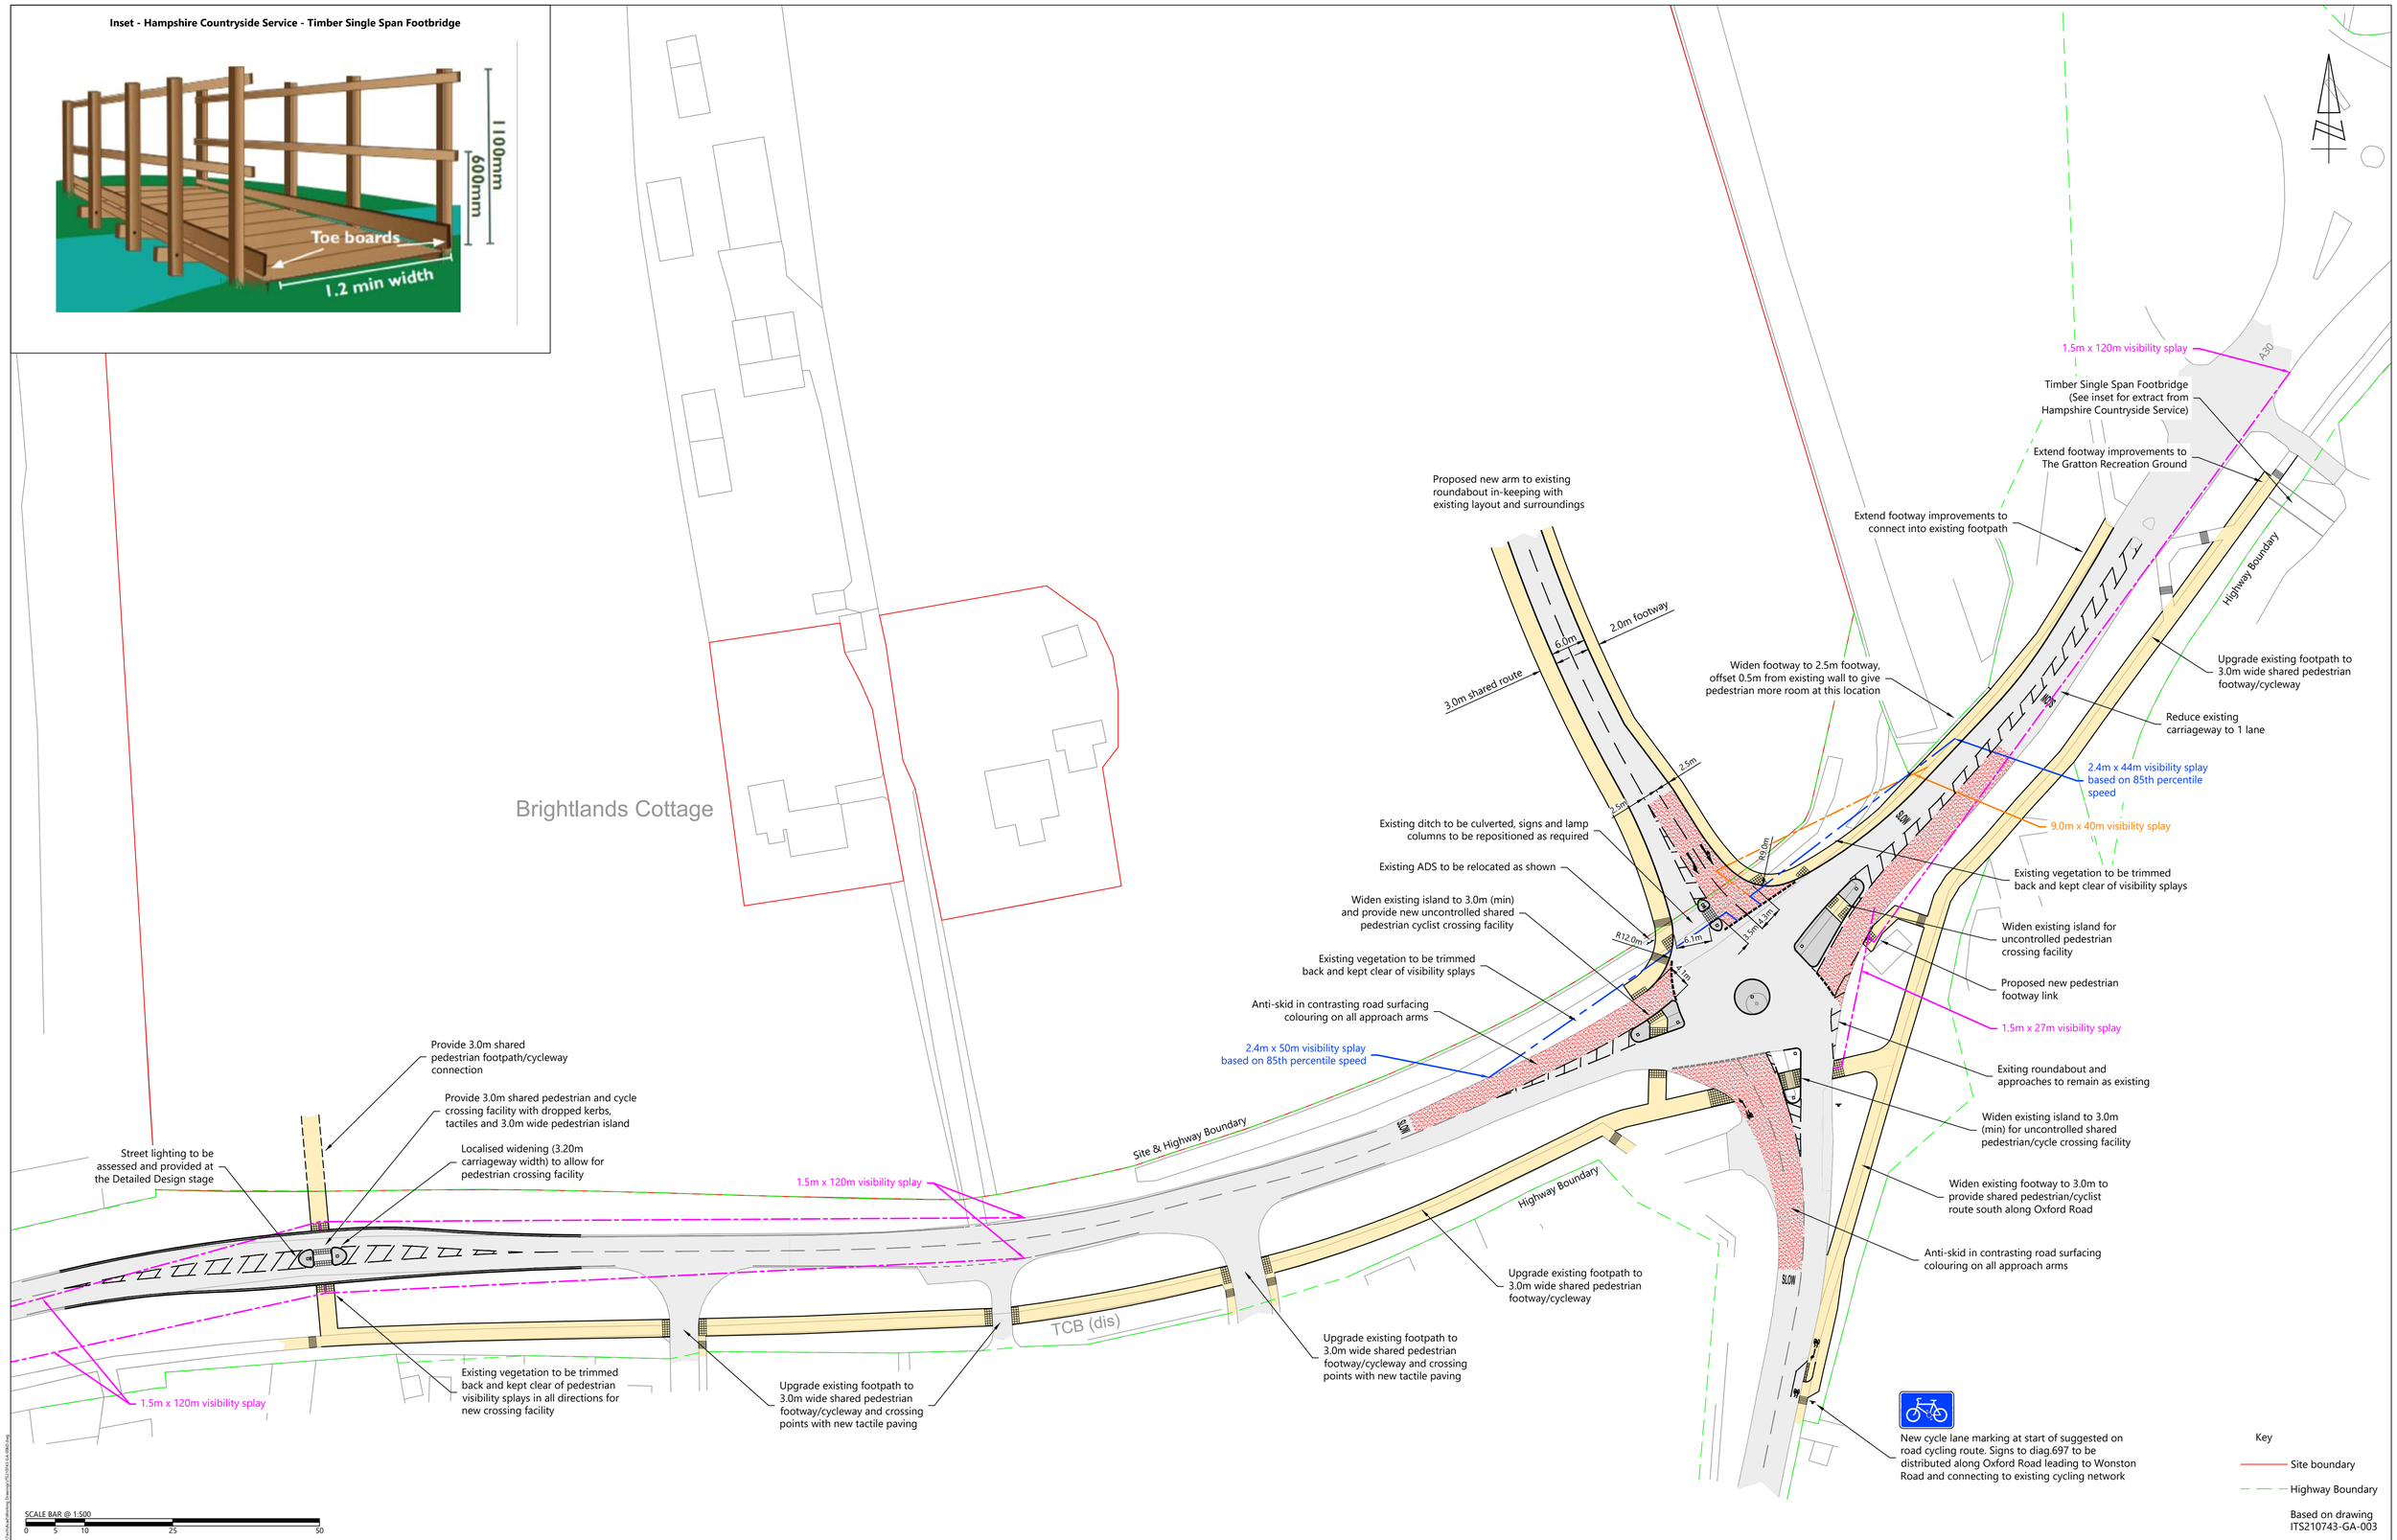

i-Transport

Lakeside North Harbour, Building 1000, Lakeside North Harbour Western Road, Portsmouth, Hampshire, PO6 3EZ Tel: 03316 300366

www.i-transport.co.uk

DRAWING ISSUED FOR FEASIBILITY CONSIDERATION AND PLANNING PURPOSES ONLY. DRAWING NOT TO BE USED FOR CONSTRUCTION. I-TRANSPORT LLP ACCEPT NO RESPONSIBILITY FOR ERRORS MADE BY OTHERS IN SCALING FROM THIS DRAWING. MEASUREMENTS SHOULD BE TAKEN FROM FIGURED DIMENSIONS ONLY. CDM REQUIREMENTS CONSIDERED AT FEASIBILITY STAGE ONLY. FURTHER CONSIDERATION REQUIRED BY DETAILED DESIGN TEAM. CROWN COPYRIGHT 2024 OS LICENCE No. AC000081921

REV	DATE	BY	DESCRIPTION	CHK	APD
D	19.10.26	JBr	STREET LIGHTING NOTE ADDED	DS	DS
C	13.10.26	JBr	SHARED PEDESTRIAN/CYCLIST ROUTE EXTENDED ALONG OXFORD ROAD	DS	DS
B	28.09.26	JBr	DESIGN AMENDMENTS FOLLOWING COMMENTS RECEIVED FROM STAGE 1 RSA	DS	DS
A	17.08.26	JB	INDICATIVE FOOTBRIDGE ADDED	DS	DS

STATUS: FOR INFORMATION

TITLE: PROPOSED 4TH ARM TO EXISTING ROUNDABOUT AND PEDESTRIAN IMPROVEMENTS - EASTERN APPROACH ARM CONCEPT

PROJECT: BRIGHTLANDS, SUTTON SCOTNEY

CLIENT: WATES DEVELOPMENT

DRAWN:	CHECKED:	APPROVED:
JB	SG	DS
PROJECT No: ITS210743	SCALE @ A1: 1:500	DATE: 27.07.26
DRAWING No: ITS210743-GA-006		REV: D